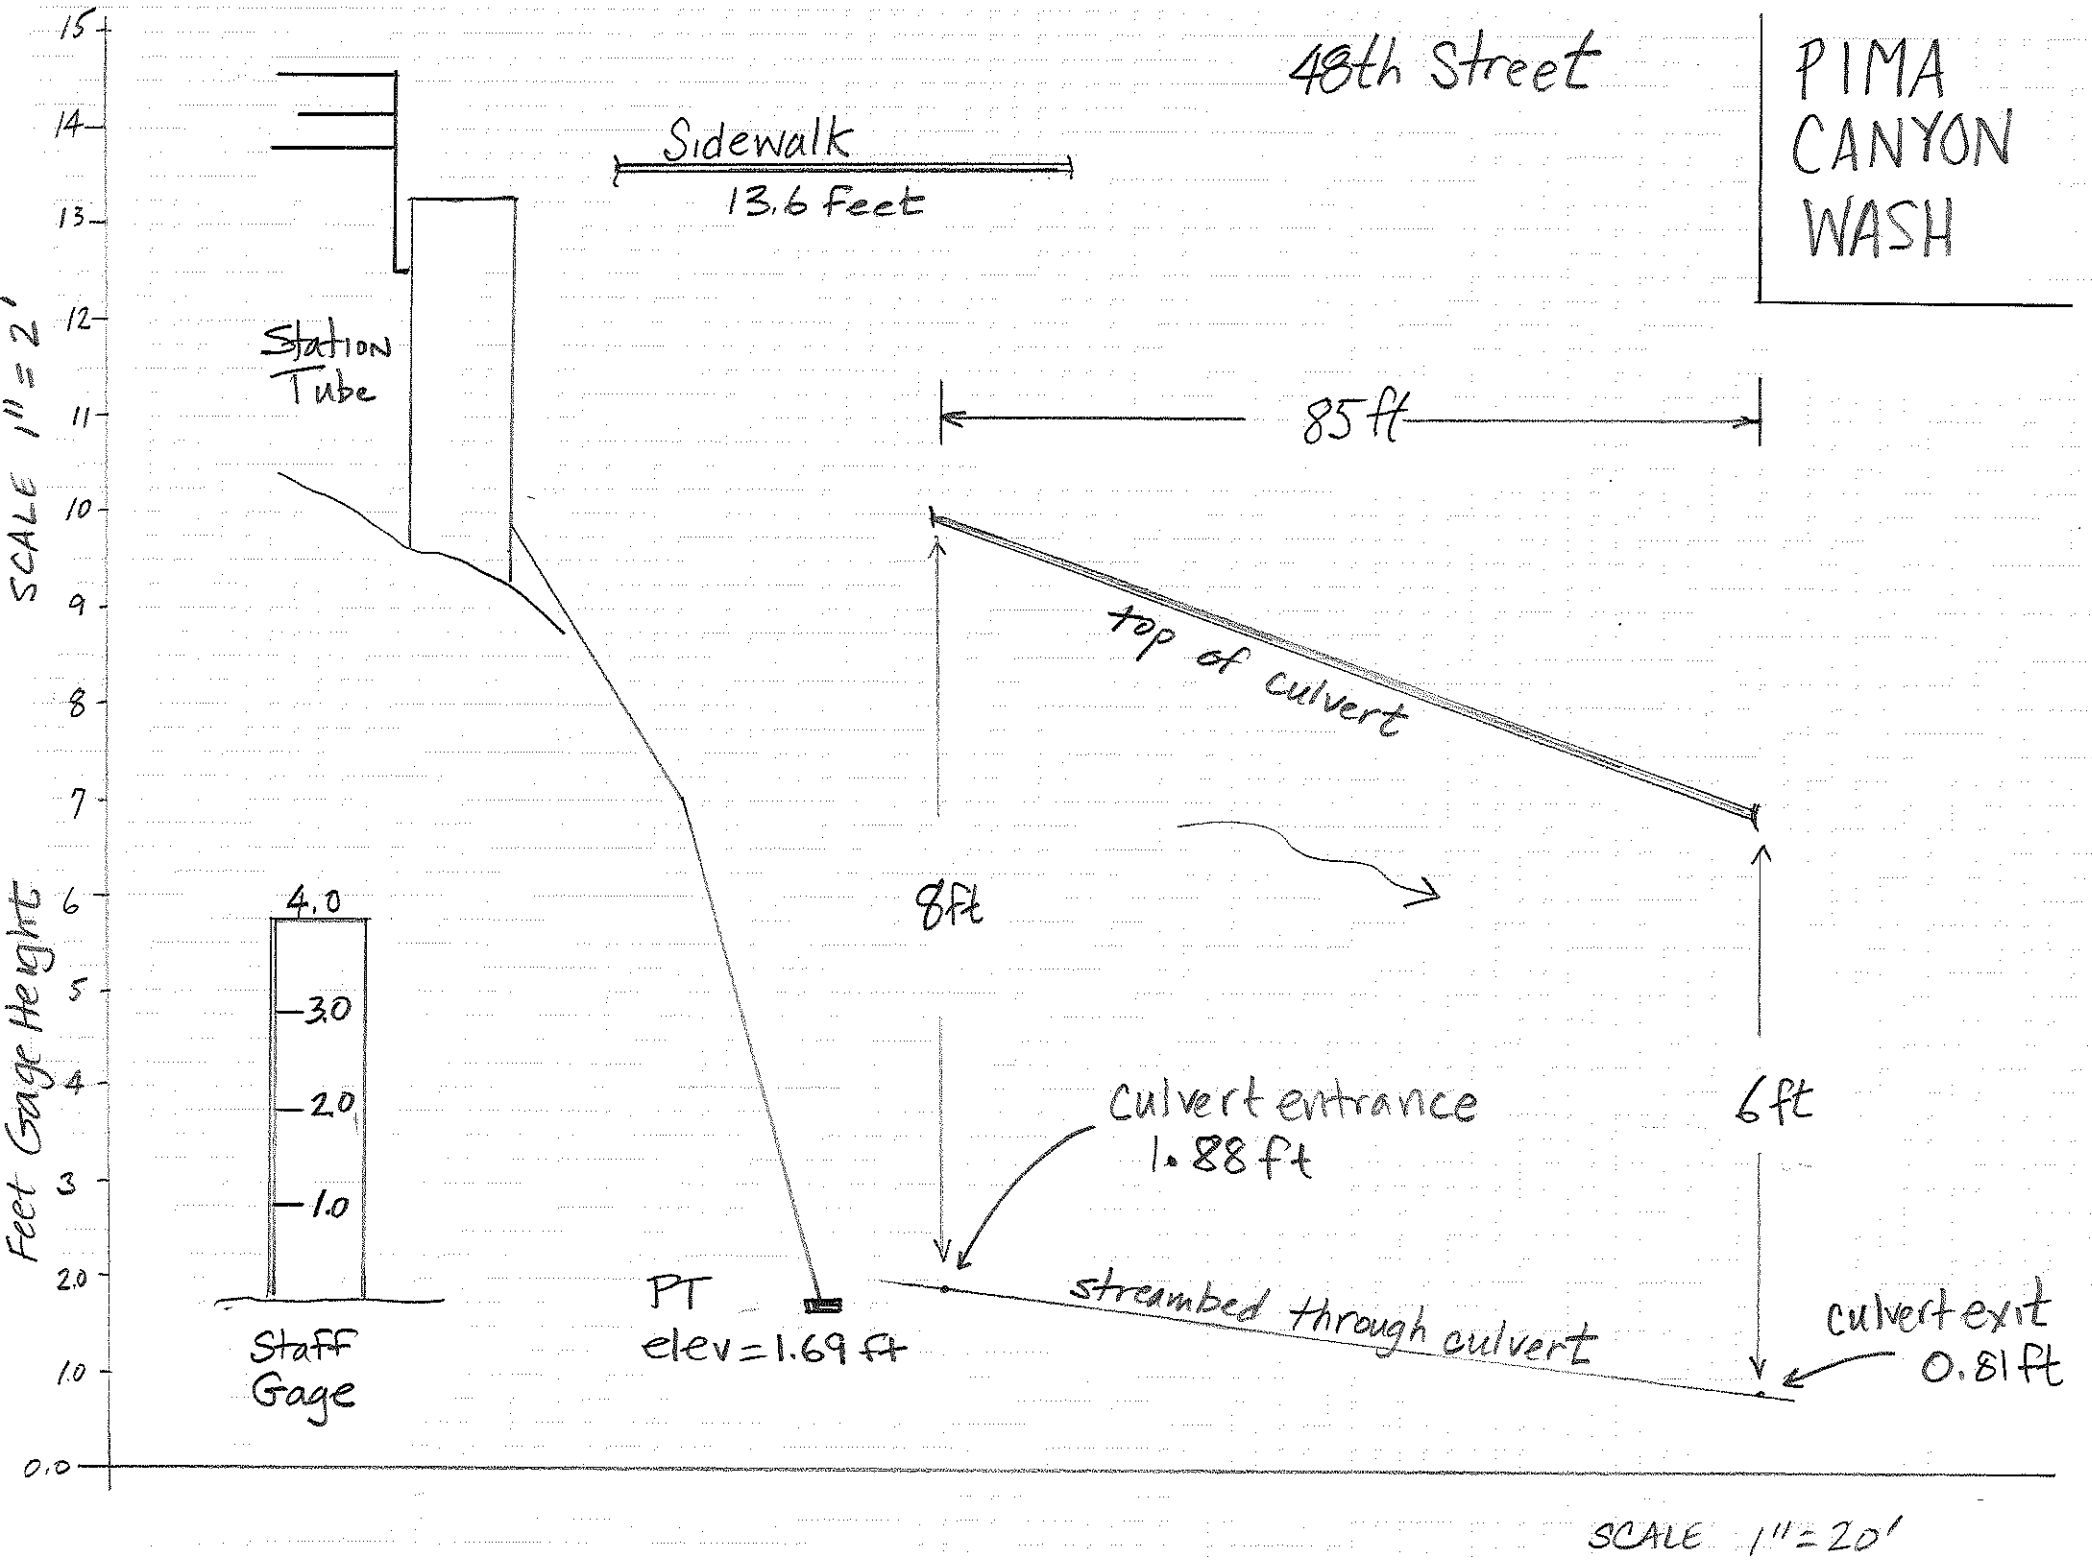
48th Street
PIMA CANYON WASH
Sidewalk
13.6 feet
Station Tube
85 ft
top of culvert
8ft
6ft
Culvert entrance
1.88 ft
culvert exit
0.81 ft
streambed through culvert
PT
elev=1.69 ft
4.0
3.0
2.0
1.0
Staff Gage
Feet Gage Height
SCALE 1"=2'
SCALE 1"=20'
15
14
13
12
11
10
9
8
7
6
5
4
3
2.0
1.0
0.0